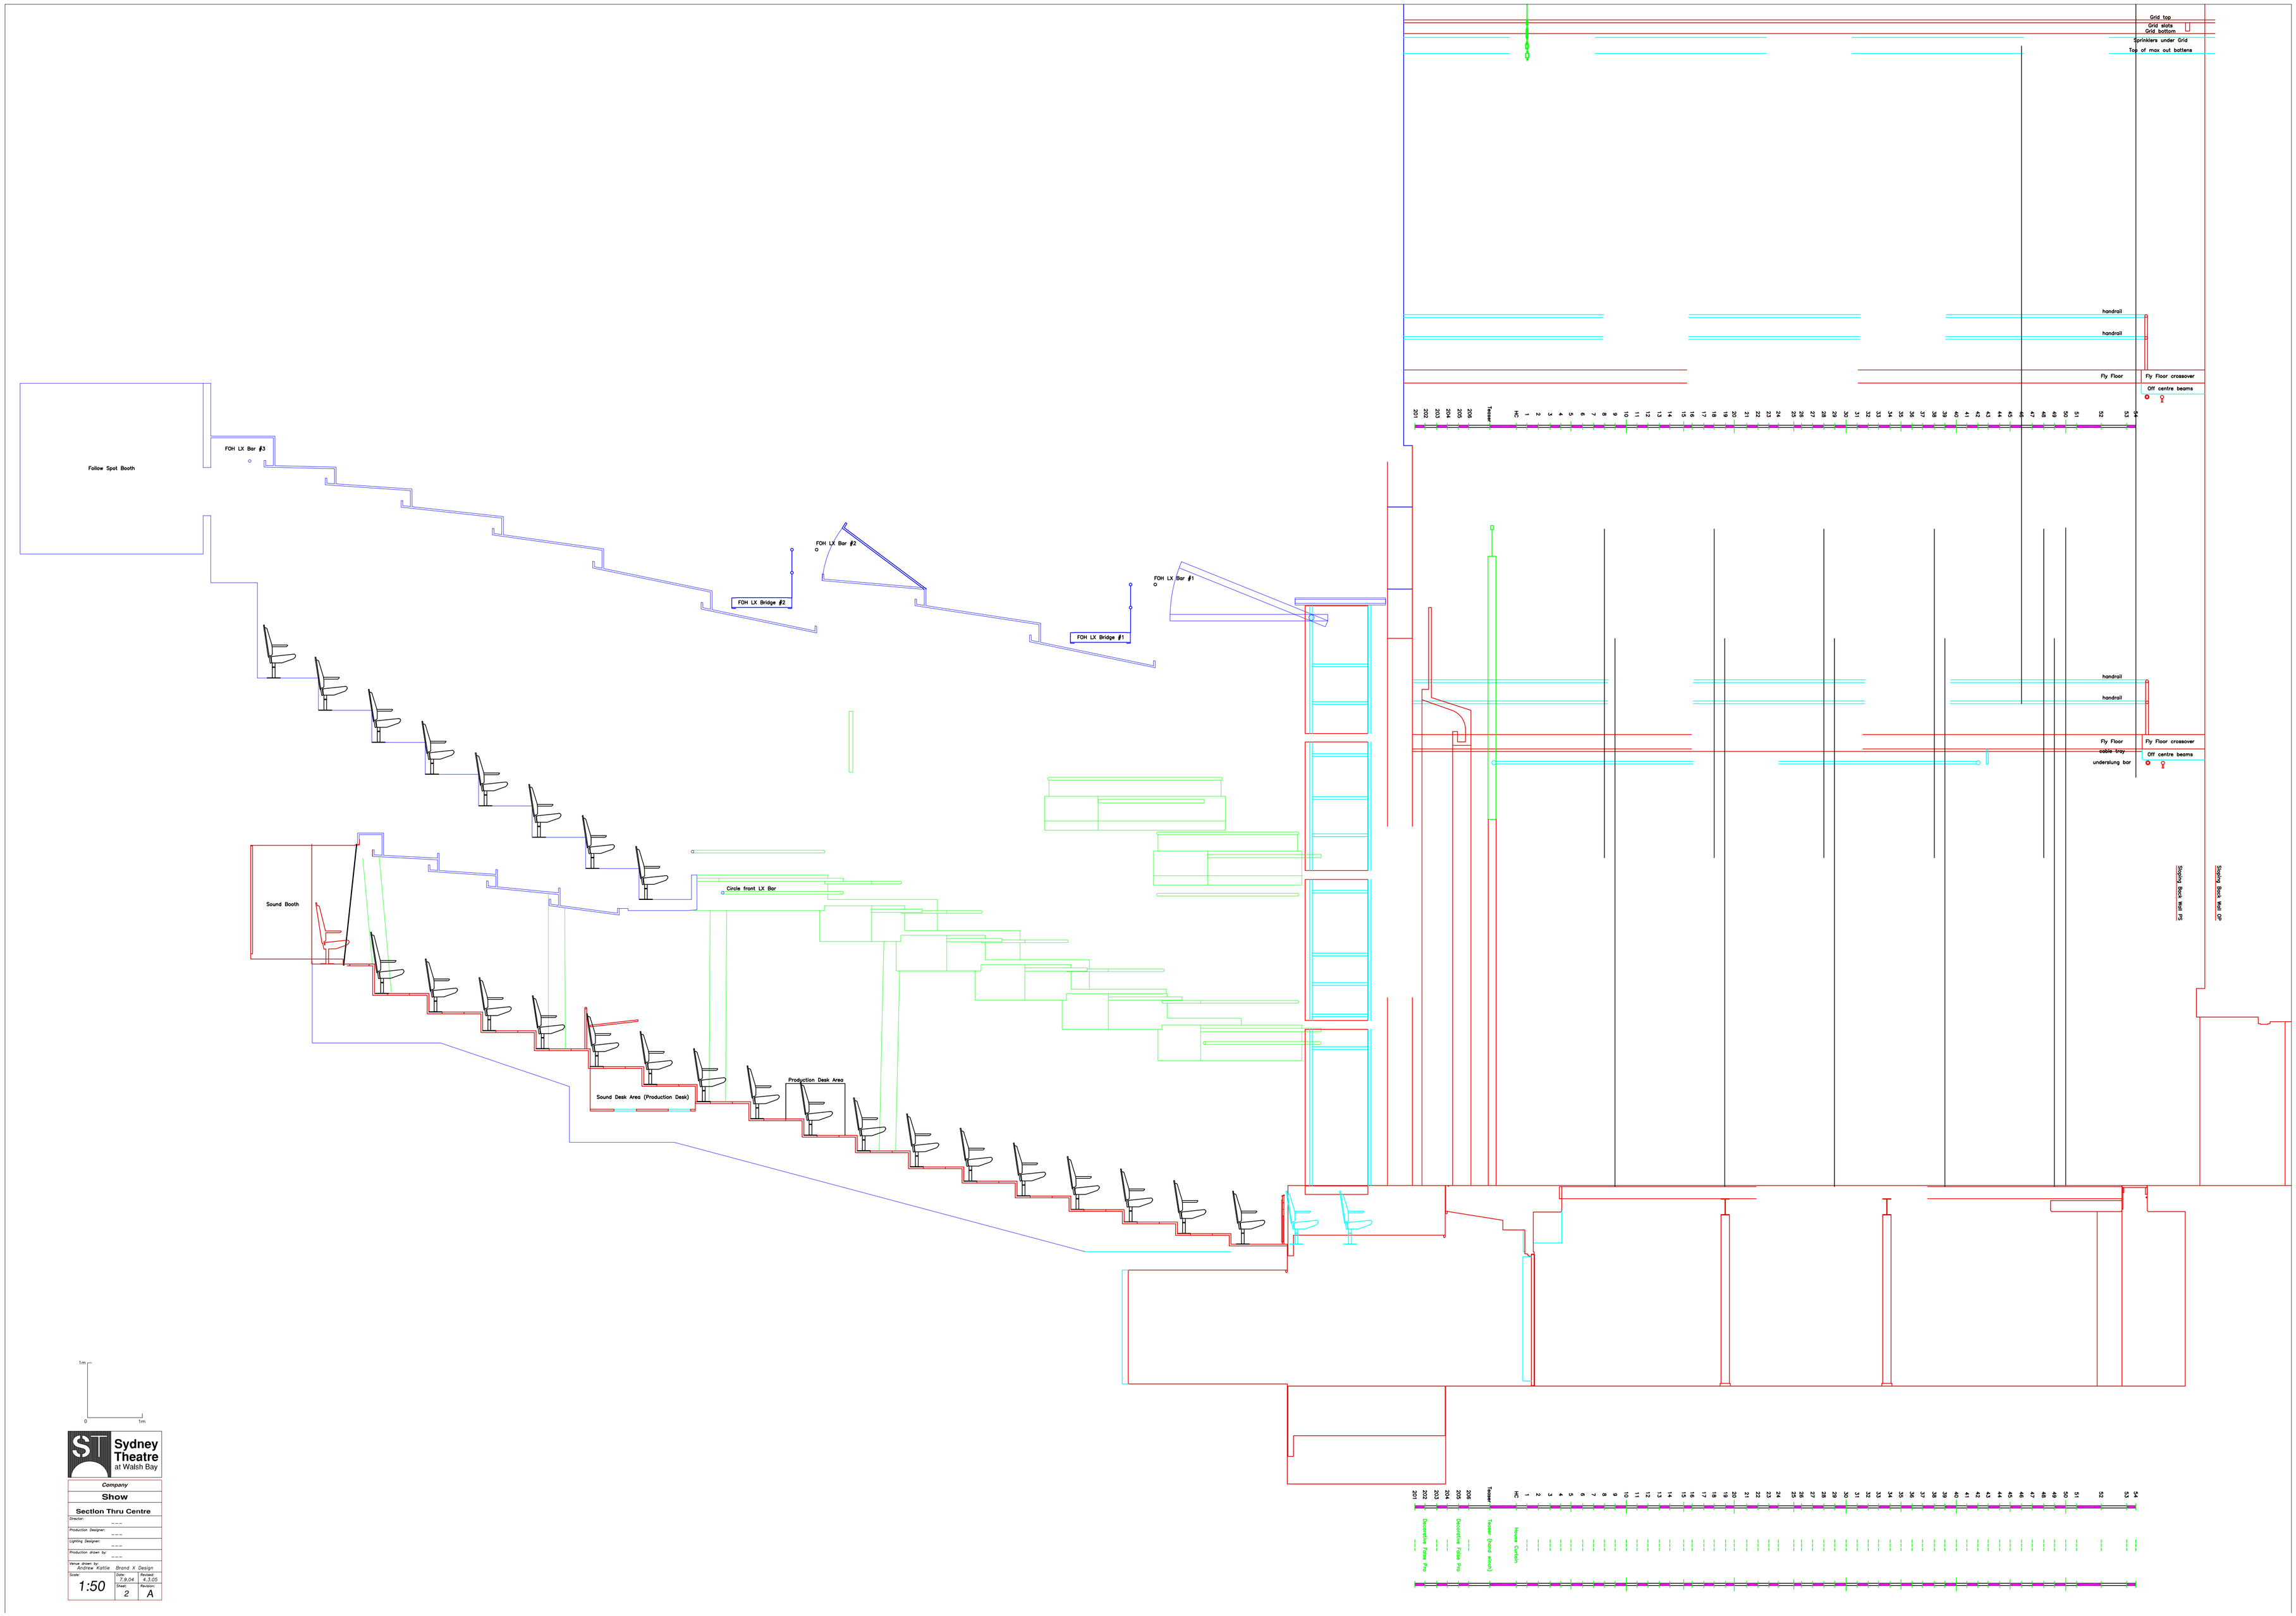

Sydney Theatre at Walsh Bay

Company	
Show	
Section Thru Centre	
Director:	---
Production Designer:	---
Lighting Designer:	---
Production drawn by:	---
Venue drawn by: Andrew Kettle	Brand X Design
Scale: 1:50	Date: 7.8.04 / Revised: 4.3.05
Sheet: 2	Revision: A